DESIGN PUBLIC MEETING MAP

PROJECT 34178.1.3 (I-3306A)
F.A. PROJECT: IMS-040-4(148)259

ORANGE COUNTY

WIDENING OF I-40 FROM I-85 TO THE DURHAM COUNTY LINE
ALTERNATE 4A
SHEET 4 OF 6

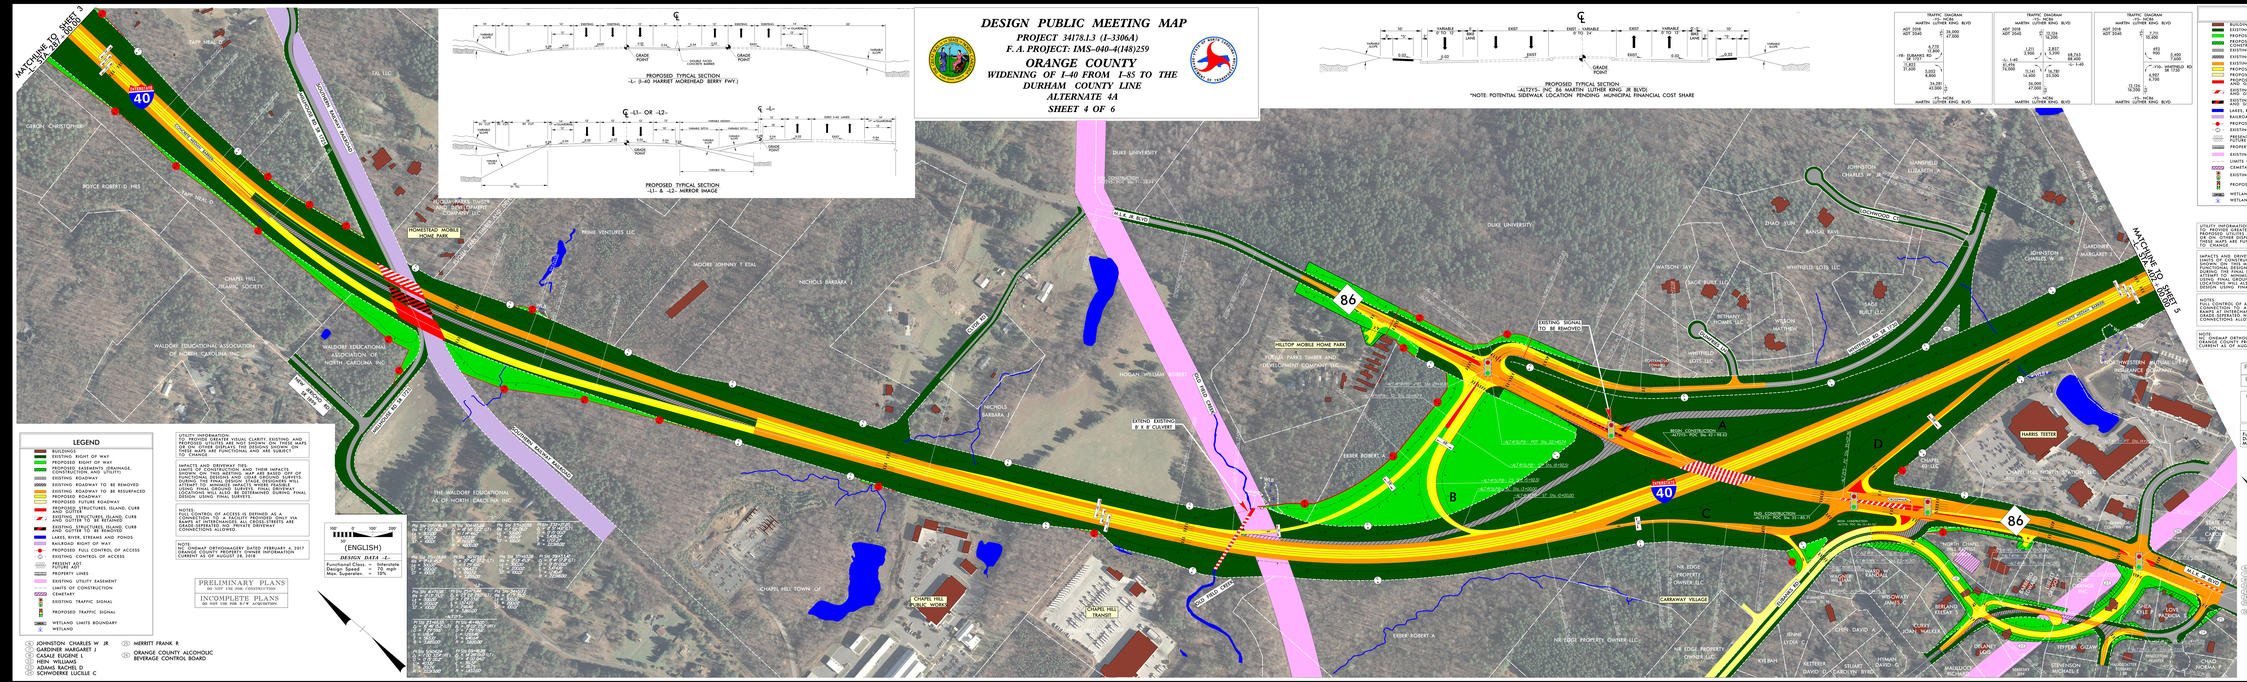

LEGEND

- BUILDINGS
- EXISTING RIGHT OF WAY
- PROPOSED RIGHT OF WAY
- PROPOSED EASEMENTS (DRAINAGE, SLOPE, TEMP. DRAIN. AND UTILITY)
- EXISTING ROADWAY
- EXISTING ROADWAY TO BE REMOVED
- EXISTING ROADWAY TO BE RESURFACED
- PROPOSED ROADWAY
- PROPOSED FUTURE ROADWAY
- PROPOSED STRUCTURES, ISLAND, CURB AND GUTTER
- EXISTING STRUCTURES, ISLAND, CURB AND GUTTER
- EXISTING STRUCTURES, ISLAND, CURB AND GUTTER TO BE REMOVED
- LAKES, RIVER, STREAMS AND PONDS
- RAILROAD RIGHT OF WAY
- PROPOSED FULL CONTROL OF ACCESS
- EXISTING CONTROL OF ACCESS
- PROJECT ADT DHV AND %
- PROPERTY LINES
- EXISTING UTILITY EASEMENT
- LIMITS OF CONSTRUCTION
- CEMETARY
- EXISTING TRAFFIC SIGNAL
- PROPOSED TRAFFIC SIGNAL
- WETLAND LIMITS BOUNDARY
- WETLAND

UTILITY INFORMATION:
TO PROVIDE GREATER VISUAL CLARITY, EXISTING AND PROPOSED UTILITY LINES ARE NOT SHOWN ON THESE MAPS OR ON OTHER DISPLAYS THE DESIGNS SHOWN ON THESE MAPS ARE FUNCTIONAL AND ARE SUBJECT TO CHANGE.

IMPACTS AND DRIVEWAY TIES:
IMPACTS TO PROPERTIES AND THEIR IMPACTS (DRIVEWAY TIES) ARE BASED ON THE BEST ESTIMATE OF EXISTING ROADWAY DESIGNS AND LIDAR GROUND SURVEYS. DURING THE FINAL DESIGN STAGE DESIGNERS WILL REVIEW AND ADJUST DESIGNS AS NECESSARY BASED UPON FINAL GROUND SURVEYS. FINAL DRIVEWAY LOCATIONS WILL ALSO BE DETERMINED DURING FINAL DESIGN USING FINAL SURVEYS.

NOTES:
FULL CONTROL OF ACCESS IS DEFINED AS A CONNECTION TO A FACILITY PROVIDED ONLY VIA RAMPS AT INTERCHANGES. ALL CROSS-STREETS ARE CONNECTIONS ALLOWED.

NOTE:
THE ORTHOMAPS ORTHOMAGERY DATED FEBRUARY 4, 2017 ORANGE COUNTY PROPERTY OWNER INFORMATION CURRENT AS OF AUGUST 28, 2018.

PRELIMINARY PLANS
DO NOT USE FOR CONSTRUCTION

INCOMPLETE PLANS
DO NOT USE FOR R/W ACQUISITION

100' 50' 200'
(ENGLISH)

DESIGN DATA -L-

Functional Class.	=	Interstate
Design Speed	=	70 mph
Max. Superelev.	=	10%

1. JOHNSTON CHARLES W JR
2. GARDNER MARGARET J
3. CASALE EUGENE L
4. HERN WILLIAMS
5. ADAMS RACHEL D
6. SCHWOBKE LUCILLE C
7. MERRITT FRANK R
8. ORANGE COUNTY ALCOHOLIC BEVERAGE CONTROL BOARD

DESIGN PUBLIC MEETING MAP
PROJECT 34178.1.3 (I-3306A)
F.A. PROJECT: IMS-040-4(148)259
ORANGE COUNTY
WIDENING OF I-40 FROM I-85 TO THE DURHAM COUNTY LINE
ALTERNATE 4A
SHEET 4 OF 6